


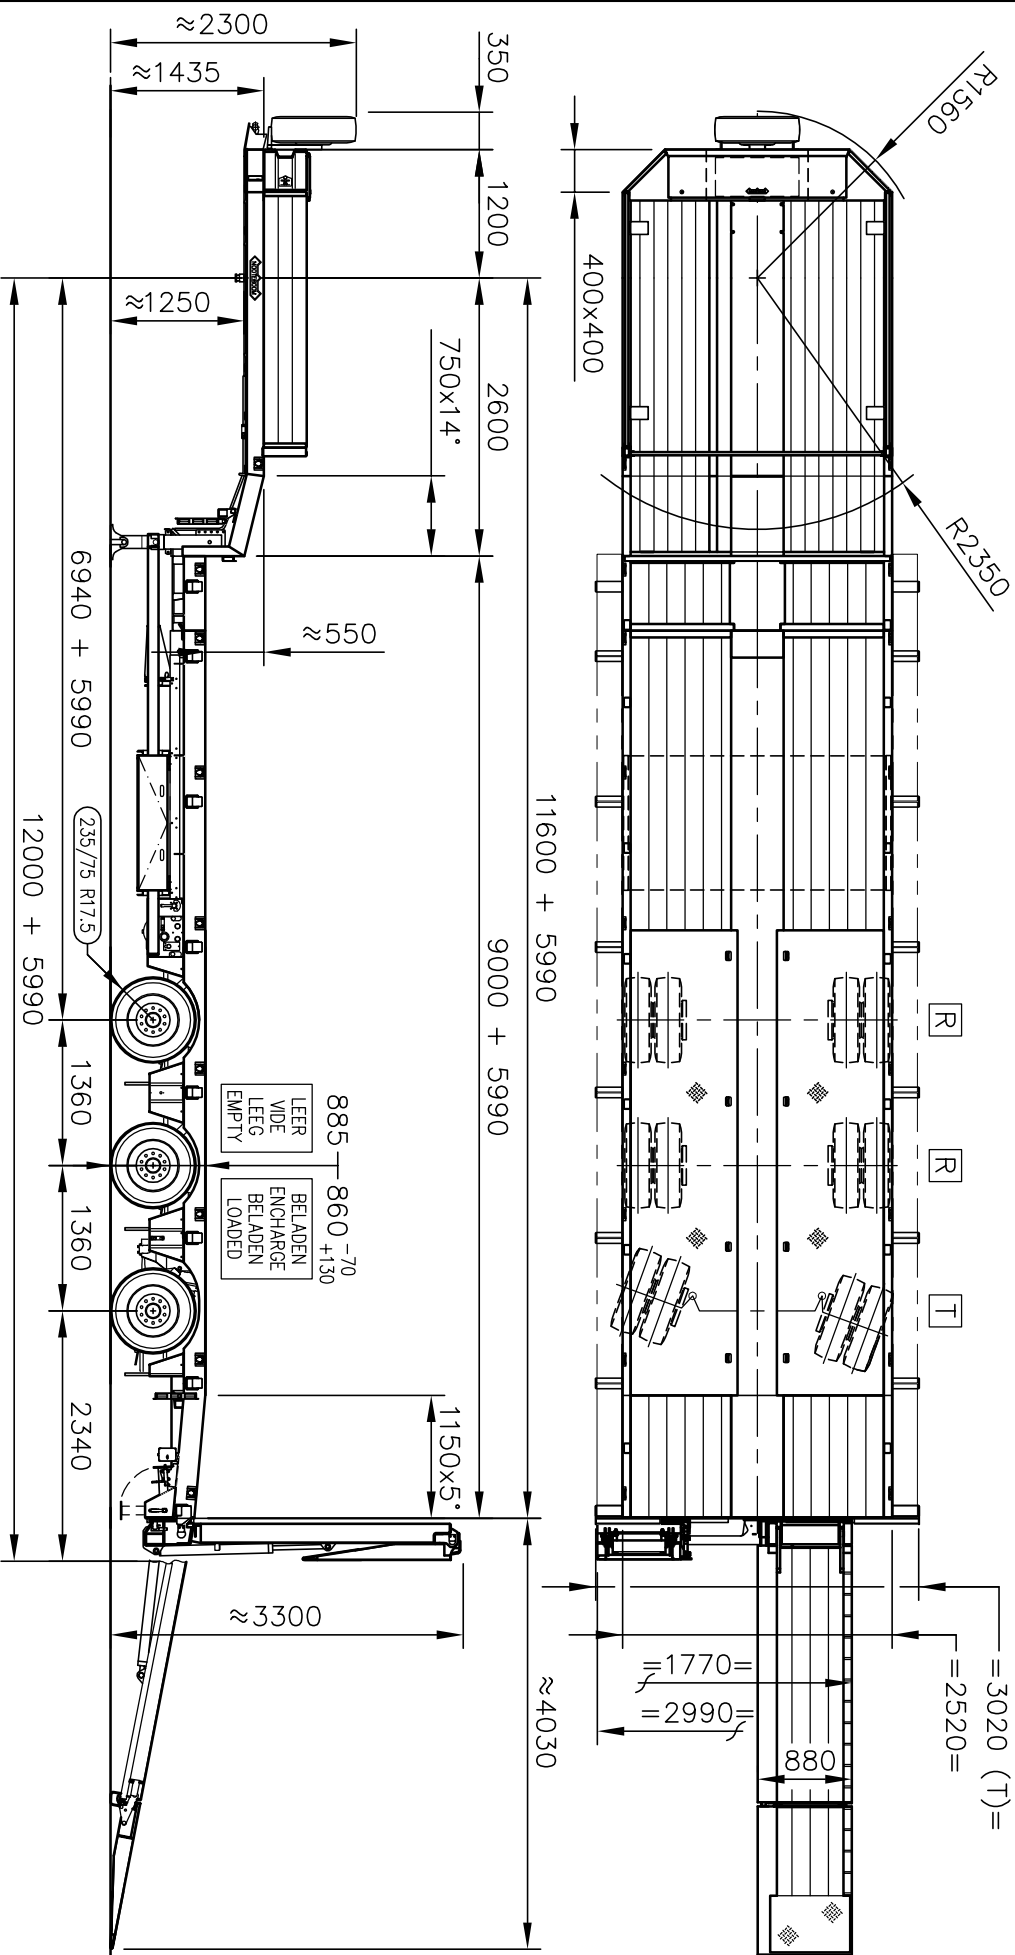

LOSSE ONDERDELEN ZIE OPDRACHTBEVESTIGING
LOSSE PARTS SEE ORDER CONFIRMATION
LOSE ZUBEHÖRTEILE SEHE AUFTRAGBESTÄTIGUNG
MÉRCI DE VOIR LA CONFIRMATION DE COMMANDE POUR LA LISTE DE PIÈCES DÉTACHÉES
PIEZAS SUELTAS: VER CONFIRMACIÓN DE PEDIDO

AUSZIEHSTUFEN PAS D'EXTENSION UITSCHUIFSTAPPEN EXTEND STEPS	
NR	L
1	(+) 250 mm
2	(+) 500 mm
3	(+) 690 mm
4	(+) 1190 mm
5	(+) 1700 mm
6	(+) 2215 mm
7	(+) 2730 mm
8	(+) 3240 mm
9	(+) 3755 mm
10	(+) 4255 mm
11	(+) 4770 mm
12	(+) 5280 mm
13	(+) 5780 mm
14	(+) 5990 mm

ALL RIGHTS RESERVED REPRODUCTION OR DISCLOSURE TO THIRD PARTIES OF THIS DOCUMENT OR ANY PART THEREOF IS NOT PERMITTED, EXCEPT WITH THE PRIOR AND EXPRESS WRITTEN PERMISSION OF ROYAL NOOTBOOM TRAILERS B.V. WUJCHEN, HOLLAND.		TOLERANTIES VOLGENS NOOTBOOM STANDAARD. TENZIJ ANDERS AANGEGEVEN	
DATUM	09/11/23	OSDS-48-03V(EB)	
GET.	SVEI	XMR0SD000RR000317	
GEC.			
Nootboom		OPMERKING	
WUJCHEN HOLLAND		C021542 (3)	
		V017389	
		Delta Trailers Sas	
WUJZING		SCHAL	
		SVEI	
		04/04/24	
		A	
		PAR.	
		DATUM	
		WUJZ.LTR	
		PROJEKTIE	
		A3	
		TEK.NR: 6020666	
		FORMAAT	
		1:50	
		SCHAL	
		SVEI	
		04/04/24	
		A	
		PAR.	
		DATUM	
		WUJZ.LTR	